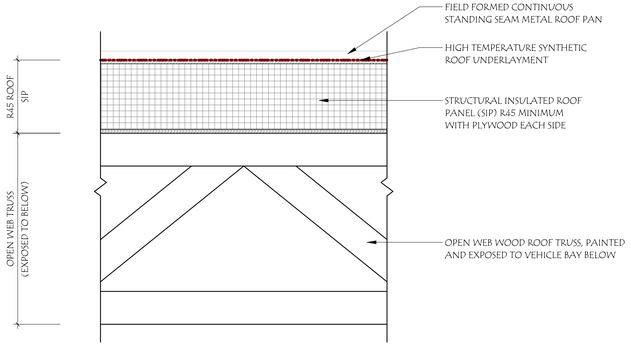

PRINCIPAL ROOF - OPTION 1

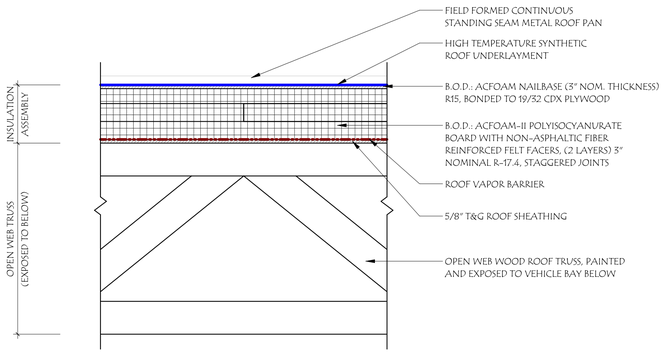

PRINCIPAL ROOF - OPTION 2

1 A0.20 PRINCIPAL ROOF ASSEMBLY OPTIONS
1" = 1'-0"

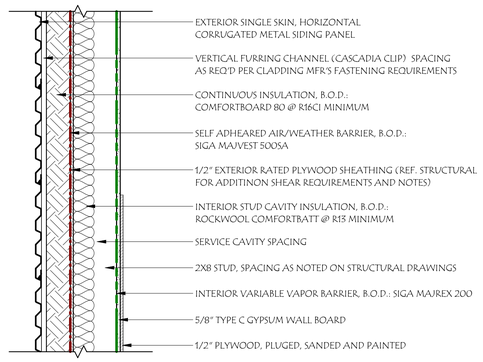

EXT. WALL ASSEMBLY - OPTION 1

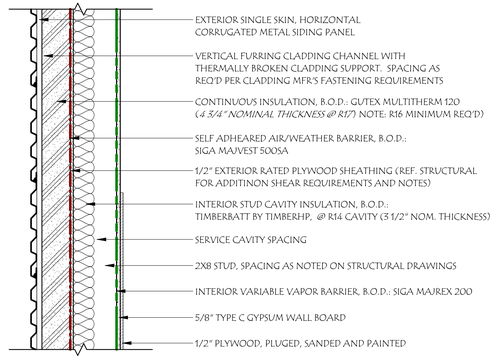

EXT. WALL ASSEMBLY - OPTION 2

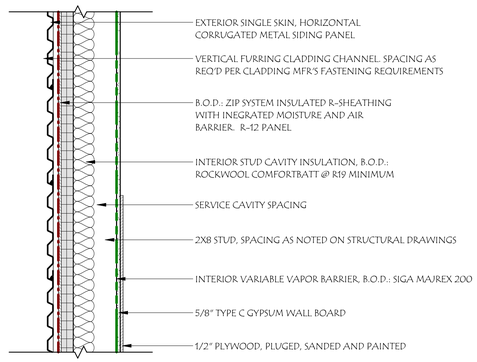

EXT. WALL ASSEMBLY - OPTION 3

2 A0.20 EXTERIOR WALL ASSEMBLY REVIEW OPTIONS
1" = 1'-0"

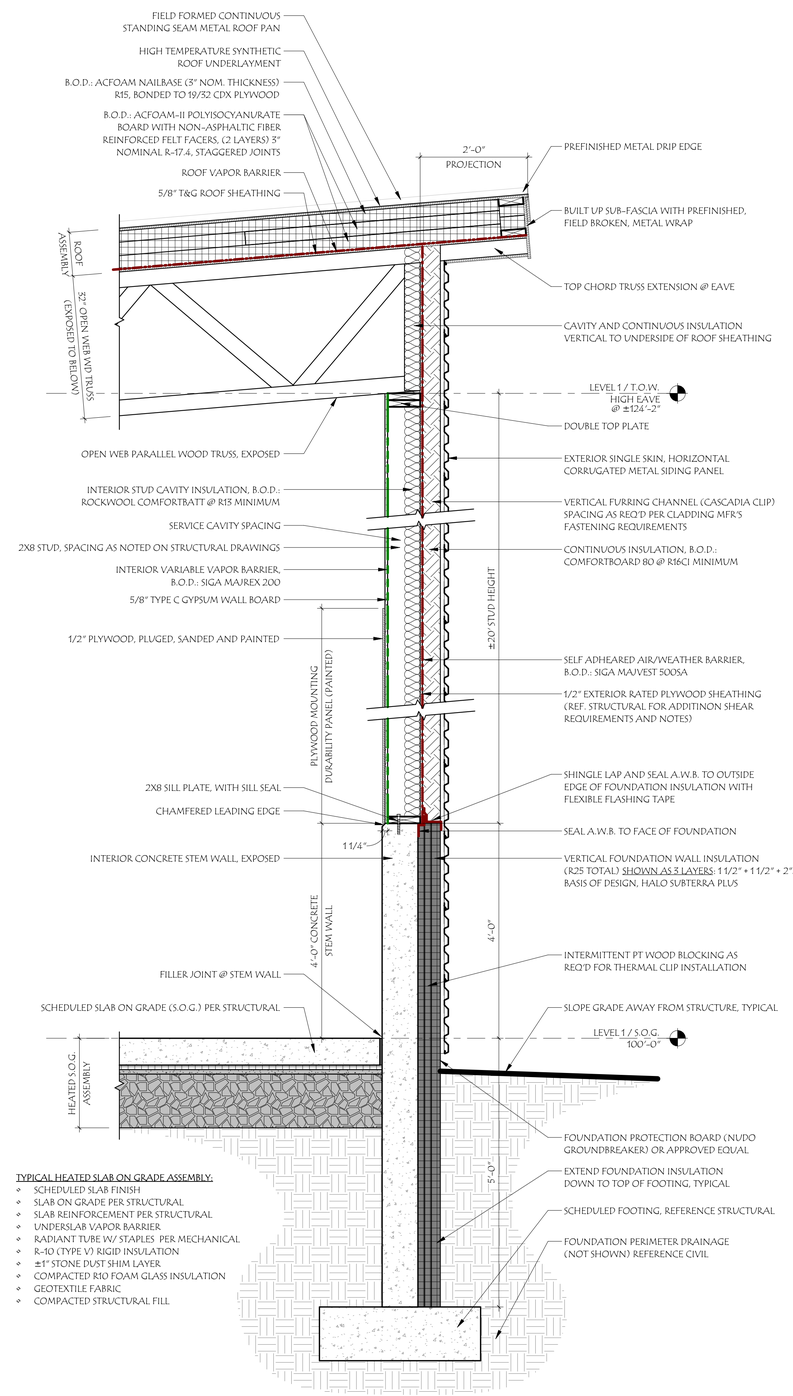

TYPICAL HEATED SLAB ON GRADE ASSEMBLY:
- SCHEDULED SLAB FINISH
- SLAB ON GRADE PER STRUCTURAL
- SLAB REINFORCEMENT PER STRUCTURAL
- UNDERSLAB VAPOR BARRIER
- RADIANT TUBE W/ STAPLES PER MECHANICAL
- R-10 (TYPE V) RIGID INSULATION
- ±1" STONE DUST SHIM LAYER
- COMPACTED R10 FOAM GLASS INSULATION
- GEOTEXTILE FABRIC
- COMPACTED STRUCTURAL FILL

3 A0.20 EXT. WALL SECTION @ STEM WALL - WALL ASSEMBLY OPTION 1 AND ROOF OPTION 2
3/4" = 1'-0"

SCHEMATIC DESIGN
NOT FOR CONSTRUCTION

Wiemann Lamphere ARCHITECTS
38 Eastwood Drive
Suite 301
South Burlington, VT
05403
802.655.5020
wiemannlamphere.com

EAST MONTPELIER TOWN GARAGE

EAST MONTPELIER VERMONT

#	DATE	REVISION DESCRIPTION

PROGRESS PRINT DATE: 12/5/2024 3:00:33 P.M.
SCALE: As indicated
PROJECT NO: 2023073
DRAWN BY: WLA
CHECKED BY: WLA

SHEET TITLE: EXTERIOR ASSEMBLIES REVIEW OPTIONS

SHEET NUMBER: A0.20

PRINTED: 12/5/2024 3:00:35 PM FILENAME: C:\Users\lamreha\Documents\2023073_R24_ARCH_lamreha25.rvt