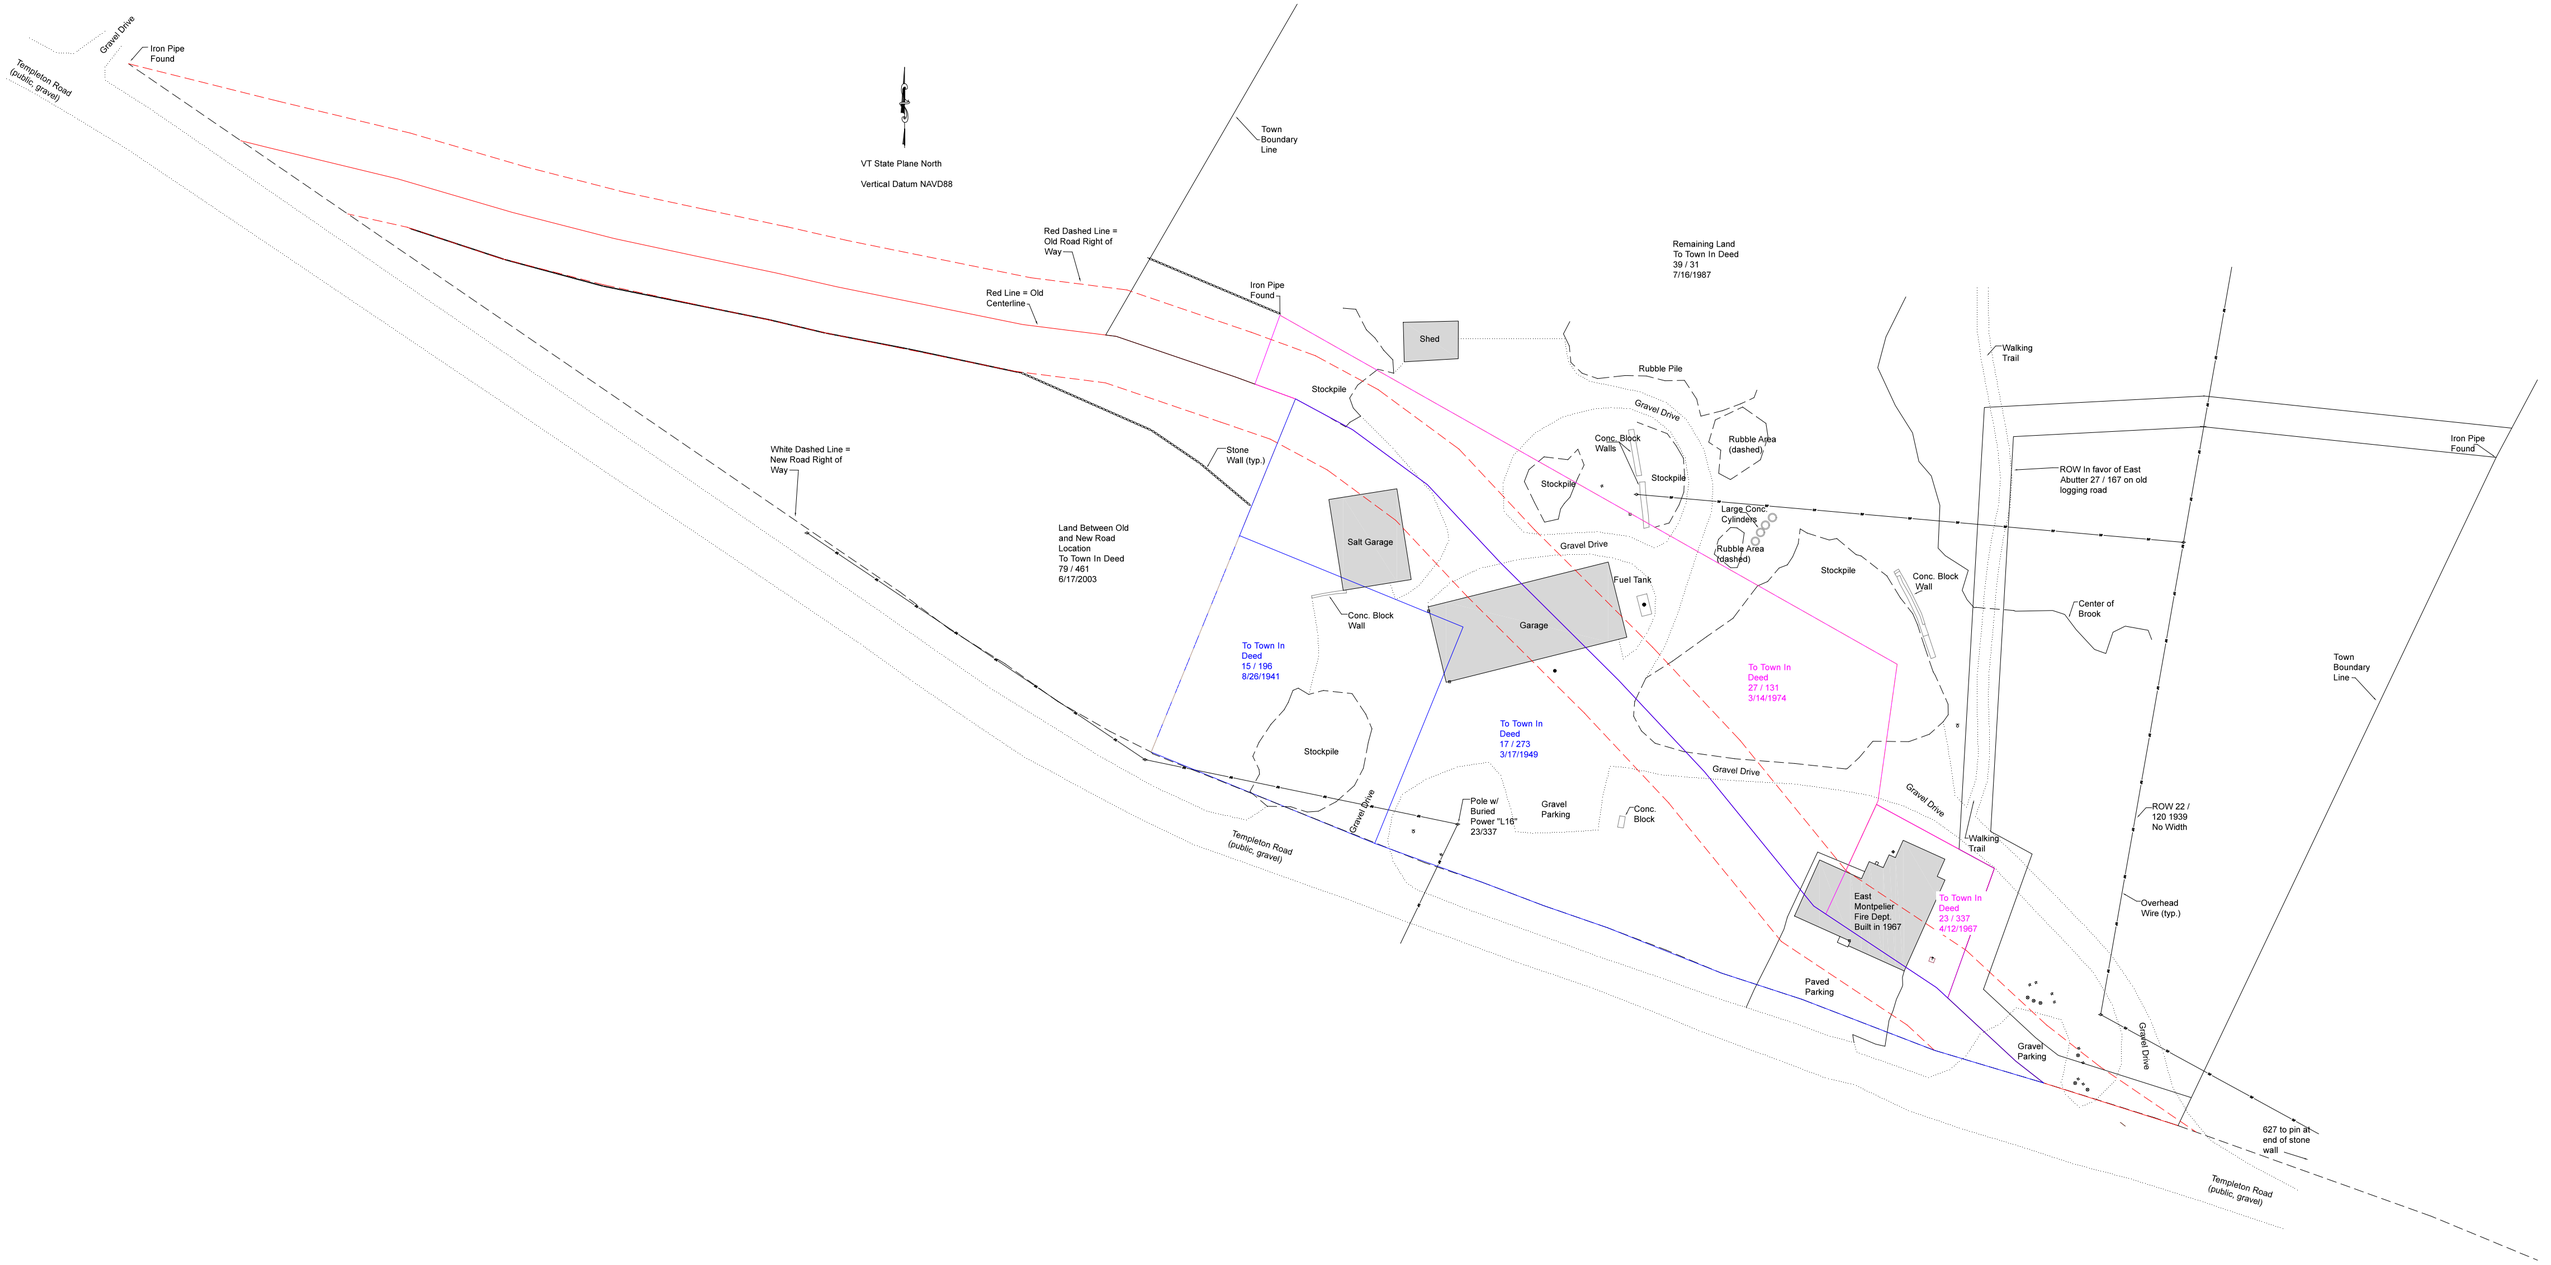
Gravel Drive
Templeton Road
(public, gravel)
Iron Pipe
Found
VT State Plane North
Vertical Datum NAVD88
Town
Boundary
Line
Red Dashed Line =
Old Road Right of
Way
Red Line = Old
Centerline
Iron Pipe
Found
Shed
Rubble Pile
Stockpile
Gravel Drive
Conc. Block
Walls
Rubble Area
(dashed)
Stockpile
Stockpile
Stone
Wall (typ.)
White Dashed Line =
New Road Right of
Way
Land Between Old
and New Road
Location
To Town In Deed
79 / 461
6/17/2003
Salt Garage
Large Conc.
Cylinders
Rubble Area
(dashed)
Gravel Drive
Fuel Tank
Stockpile
Conc. Block
Wall
Garage
Conc. Block
Wall
To Town In
Deed
15 / 196
8/26/1941
To Town In
Deed
17 / 273
3/17/1949
To Town In
Deed
27 / 131
3/14/1974
Stockpile
Gravel Drive
Gravel Drive
Gravel Drive
Pole w/
Buried
Power "L16"
23/337
Gravel
Parking
Conc.
Block
Templeton Road
(public, gravel)
Remaining Land
To Town In Deed
39 / 31
7/16/1987
Walking
Trail
Iron Pipe
Found
ROW In favor of East
Abutter 27 / 167 on old
logging road
Center of
Brook
Town
Boundary
Line
ROW 22 /
120 1939
No Width
Walking
Trail
East
Montpelier
Fire Dept.
Built in 1967
To Town In
Deed
23 / 337
4/12/1967
Overhead
Wire (typ.)
Paved
Parking
Gravel
Parking
Gravel Drive
627 to pin at
end of stone
wall
Templeton Road
(public, gravel)